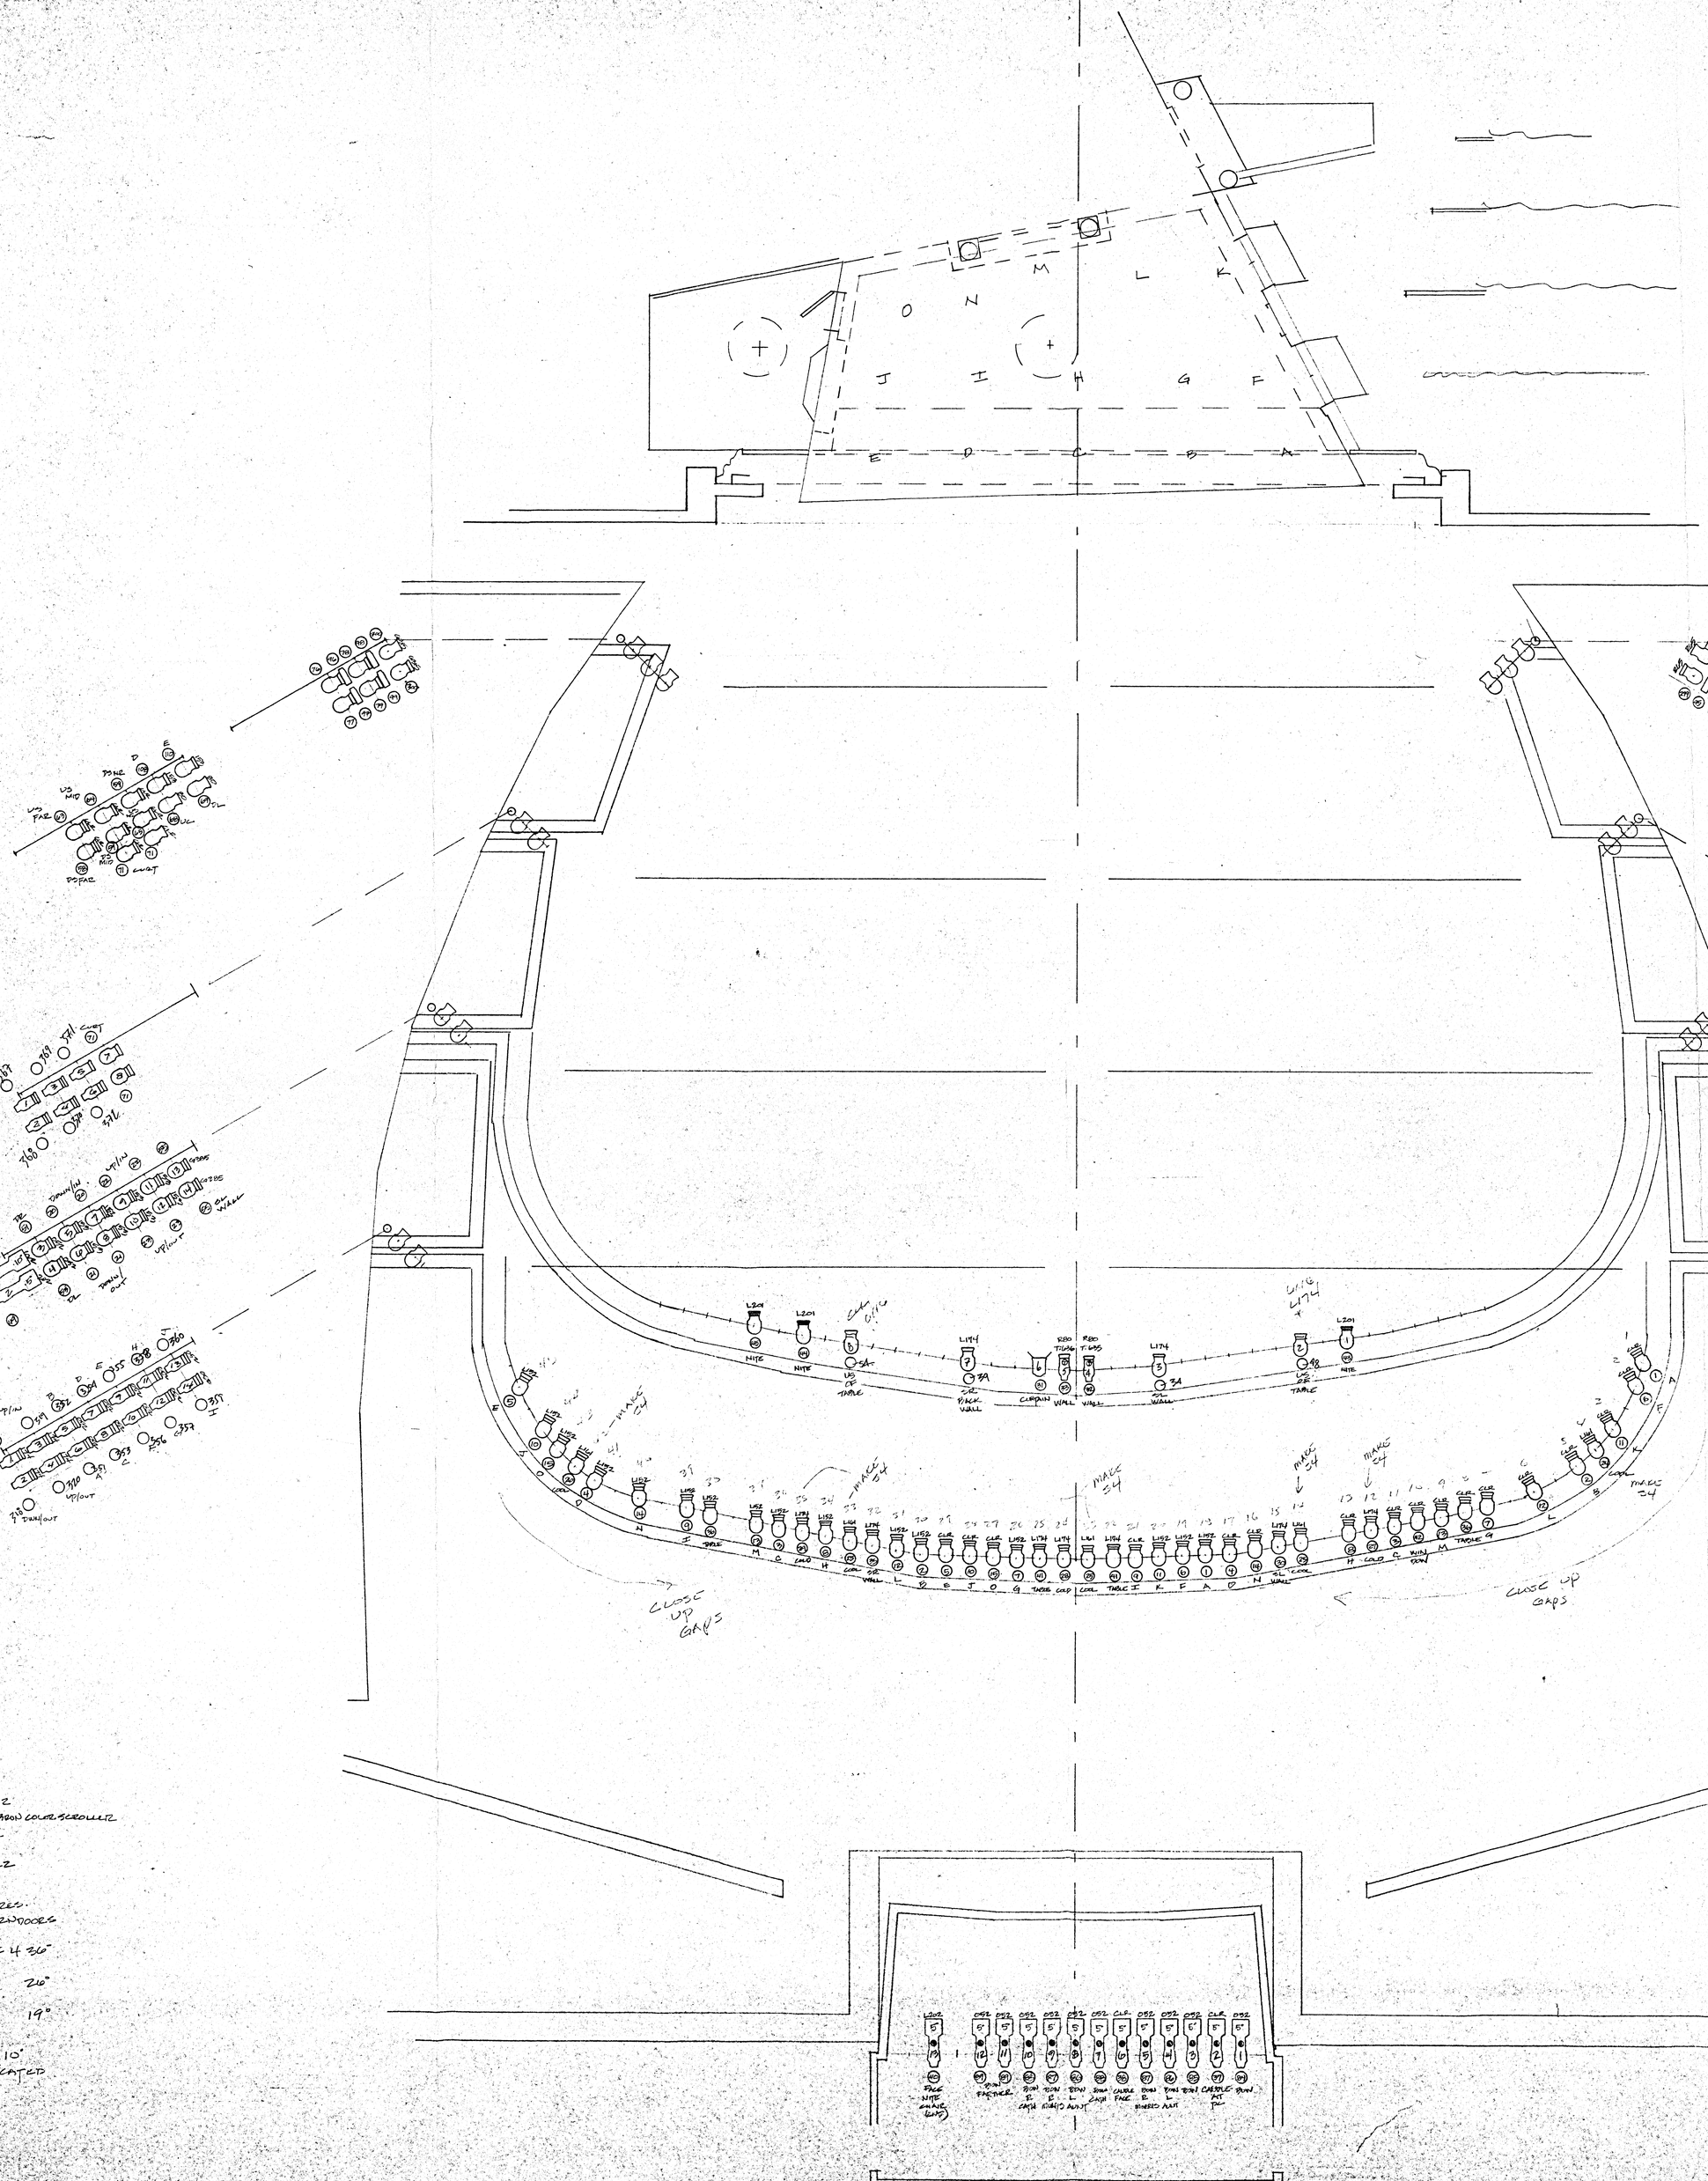
KEY
1K 6X9
1K 6X12
W/N YOKOH COLOR SCROLLER
1K 6X16
1K 6X22
1K 8° FRES.
W/ BARNDOORS
SOURCE 4 36°
" 26°
" 19°
5° OR 10°
AS INDICATED
CLOSE UP GAPS
CLOSE UP GAPS
MAKE 24
MAKE 24
MAKE 24
MAKE 24
The Heiress
L.A.